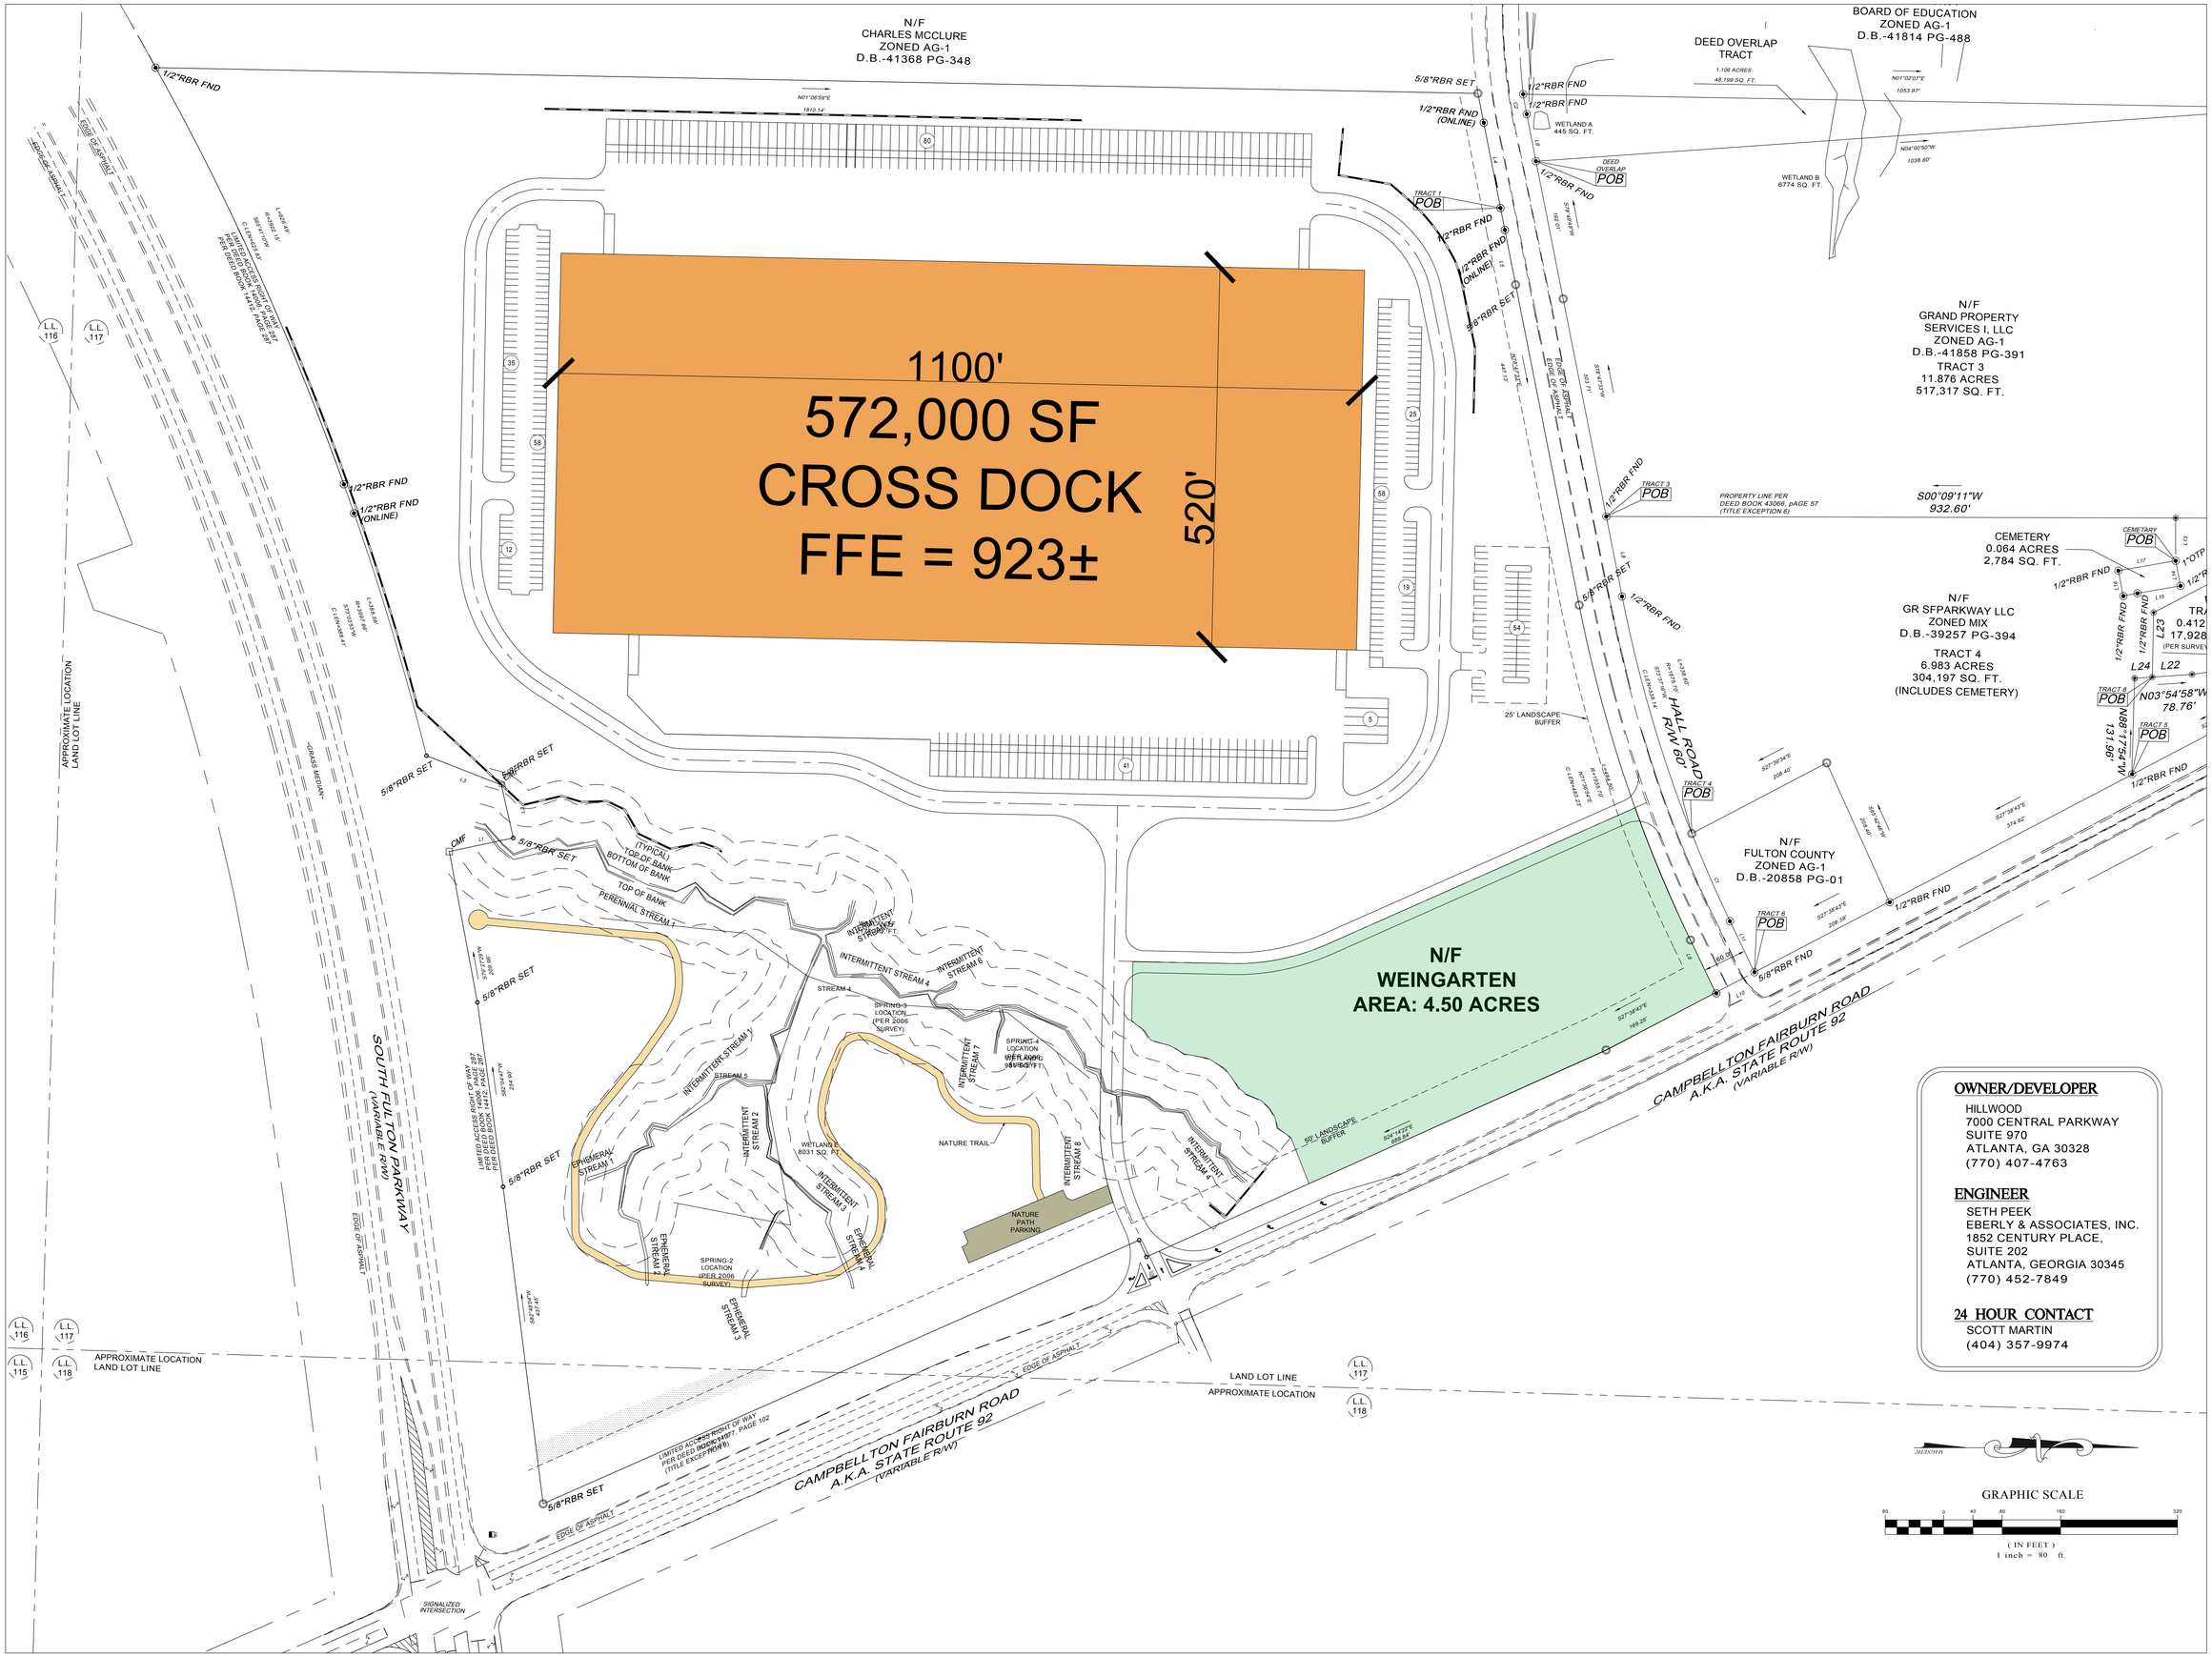

E&A
EBERLY & ASSOCIATES
TEL770.452.7849 FAX770.452.0086
1852 CENTURY PLACE, SUITE 202
ATLANTA, GEORGIA 30345
WWW.EBERLY.NET
LAND PLANNING
CIVIL ENGINEERING
LANDSCAPE ARCHITECTURE

PROJECT:
HILLWOOD
HALL ROAD SITE
LAND LOT 117 & 118
9-F DISTRICT
FULTON COUNTY, GEORGIA
UNION CITY

REVISIONS:

DRI SITE PLAN

SCALE:	1" = 80'
DATE:	08/24/17
DRAWN BY:	SRP
PROJECT MANAGER:	SRP
QA/QC CHECK:	JCP

OWNER/DEVELOPER
HILLWOOD
7000 CENTRAL PARKWAY
SUITE 970
ATLANTA, GA 30328
(770) 407-4763

ENGINEER
SETH PEEK
EBERLY & ASSOCIATES, INC.
1852 CENTURY PLACE,
SUITE 202
ATLANTA, GEORGIA 30345
(770) 452-7849

24 HOUR CONTACT
SCOTT MARTIN
(404) 357-9974

GRAPHIC SCALE
80 0 40 80 160 320
(IN FEET)
1 inch = 80 ft.

PROJECT NO.
17-079

SHEET NO.
DRI

© 2016, EBERLY & ASSOCIATES, INC.